KEY

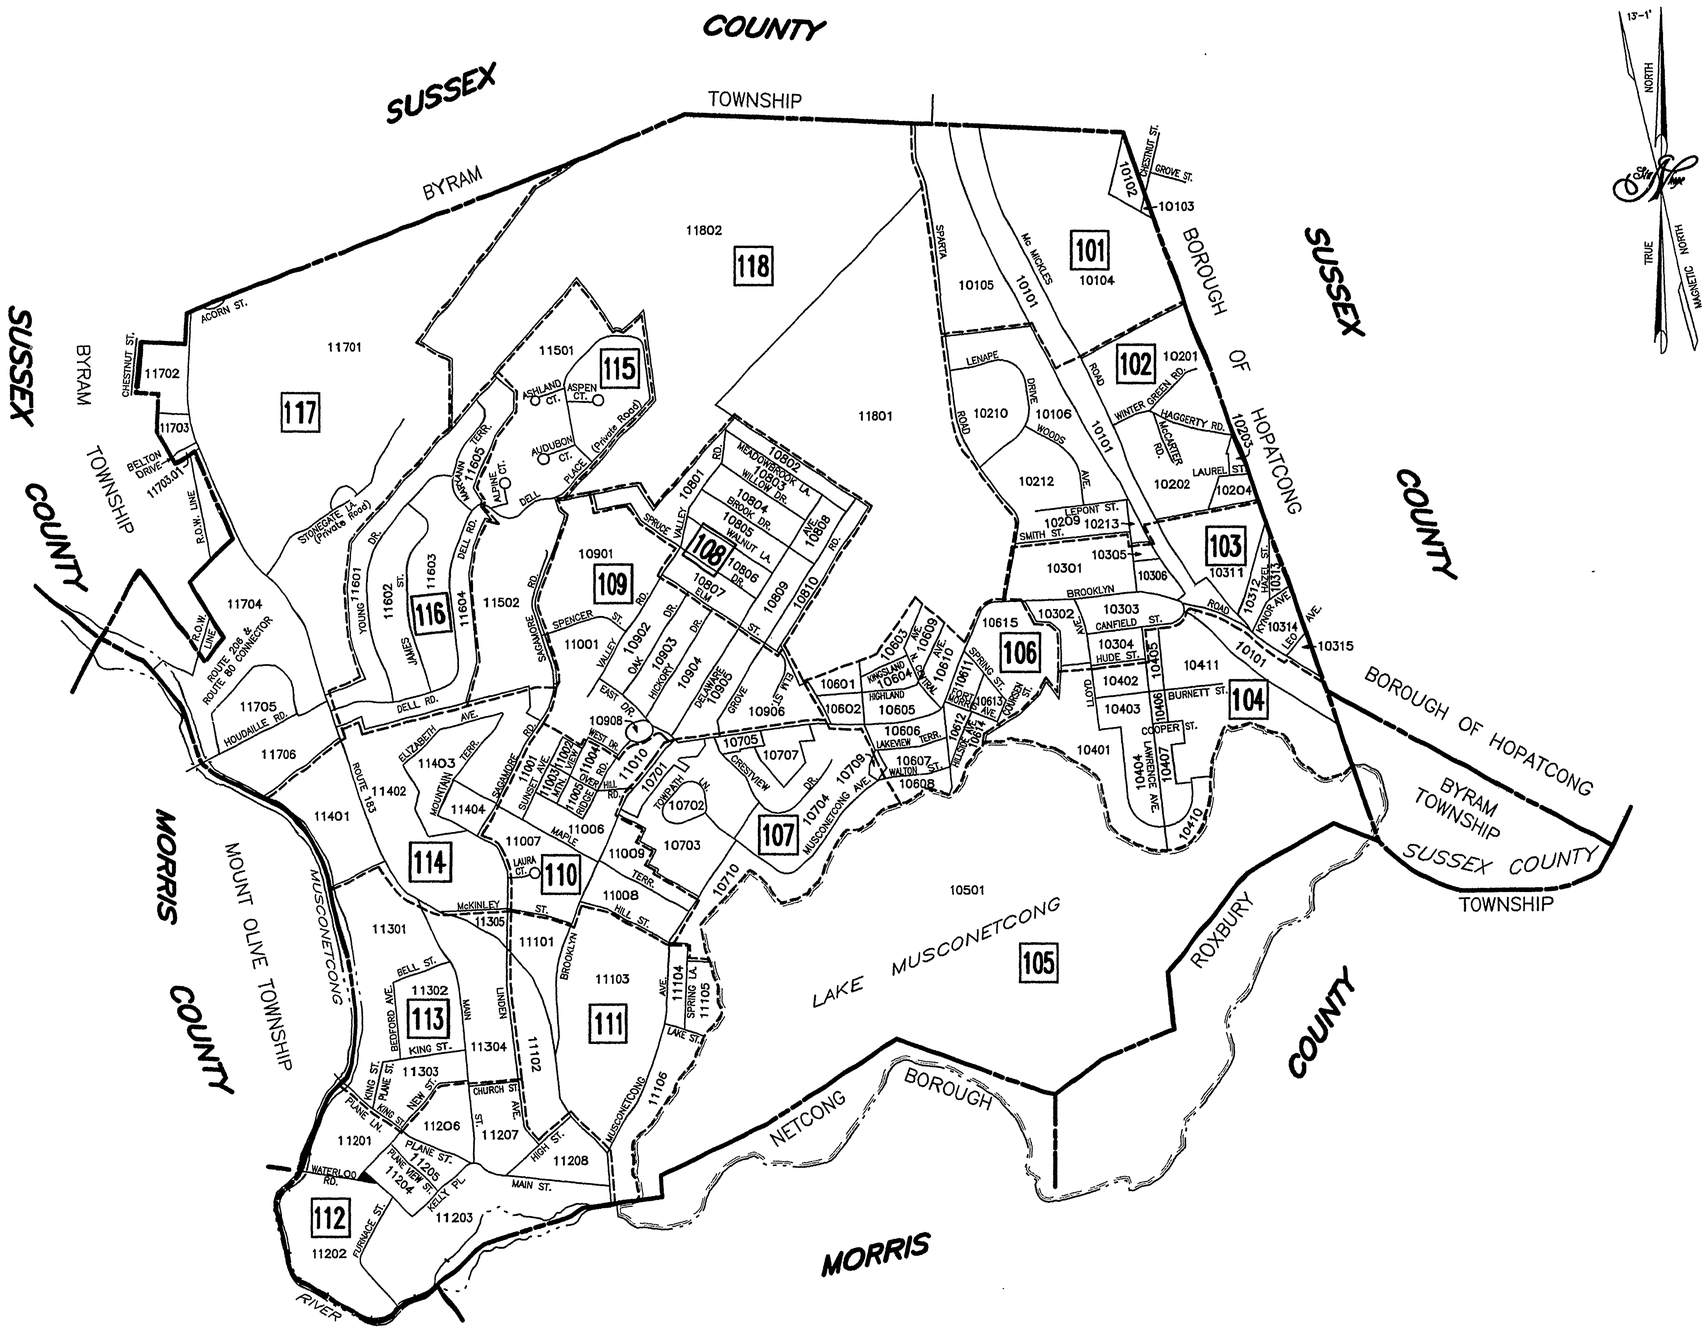


## LEGEND

| | |
|---|---|
| 100 | DETAIL SHEET NUMBER |
| ---- | SHEET LIMIT |
| ——— | BLOCK LIMIT |
| 10101 | BLOCK NUMBER ON KEY MAP |
| (10111) | BLOCK NUMBER ON DETAIL SHEET |
| (1) | LOT NUMBER ON DETAIL SHEET |

THIS MAP HAS BEEN REDRAWN USING COMPUTER AIDED DRAFTING/ DESIGN (CAD/D) BASED ON THE MAP PREPARED BY VORST & SERENO ASSOCIATES, INC., JULY 1970.

THIS TAX MAP SUPERCEDES THE TAX MAP APPROVED 24 AUGUST 1970.

I HEREBY CERTIFY THAT THIS MAP HAS BEEN MADE UNDER MY IMMEDIATE SUPERVISION, AND COMPLIES WITH THE LAWS OF THE STATE OF NEW JERSEY.

THOMAS D. STRONG N.J.L.S. No. 36761

THE AREAS, BOUNDARIES AND DIMENSIONS, SHOWN ON THIS TAX MAP, ARE DERIVED FROM GROUND SURVEYS, AERIAL SURVEYS, AND RECORDED PLANS, MAPS, DEEDS, WILLS, AND ARE TO BE USED FOR ASSESSMENT PURPOSES ONLY.

| REV.NO. | DATE | REVISED BY: | LICENSE NO: |
|---|---|---|---|
| 3 | 12/09 | David B. Dixon | P.L.S. Lic. 27282 |
| 2 | 12/08 | David B. Dixon | P.L.S. Lic. 27282 |
| 1 | 12/07 | David B. Dixon | P.L.S. Lic. 27282 |

TAX MAP

# BOROUGH OF STANHOPE

SUSSEX COUNTY, NEW JERSEY

SCALE: 1" = 600' DECEMBER 2004

JOHN CILO, JR. ASSOCIATES, INC.
198 WEST HIGH STREET
P.O. BOX 366
SOMERVILLE, NEW JERSEY 08876

THOMAS D. STRONG N.J.L.S. No. 36761
TO SHOW CONDITIONS AS OF 12-31-2004

KEY